FLOOR PLAN
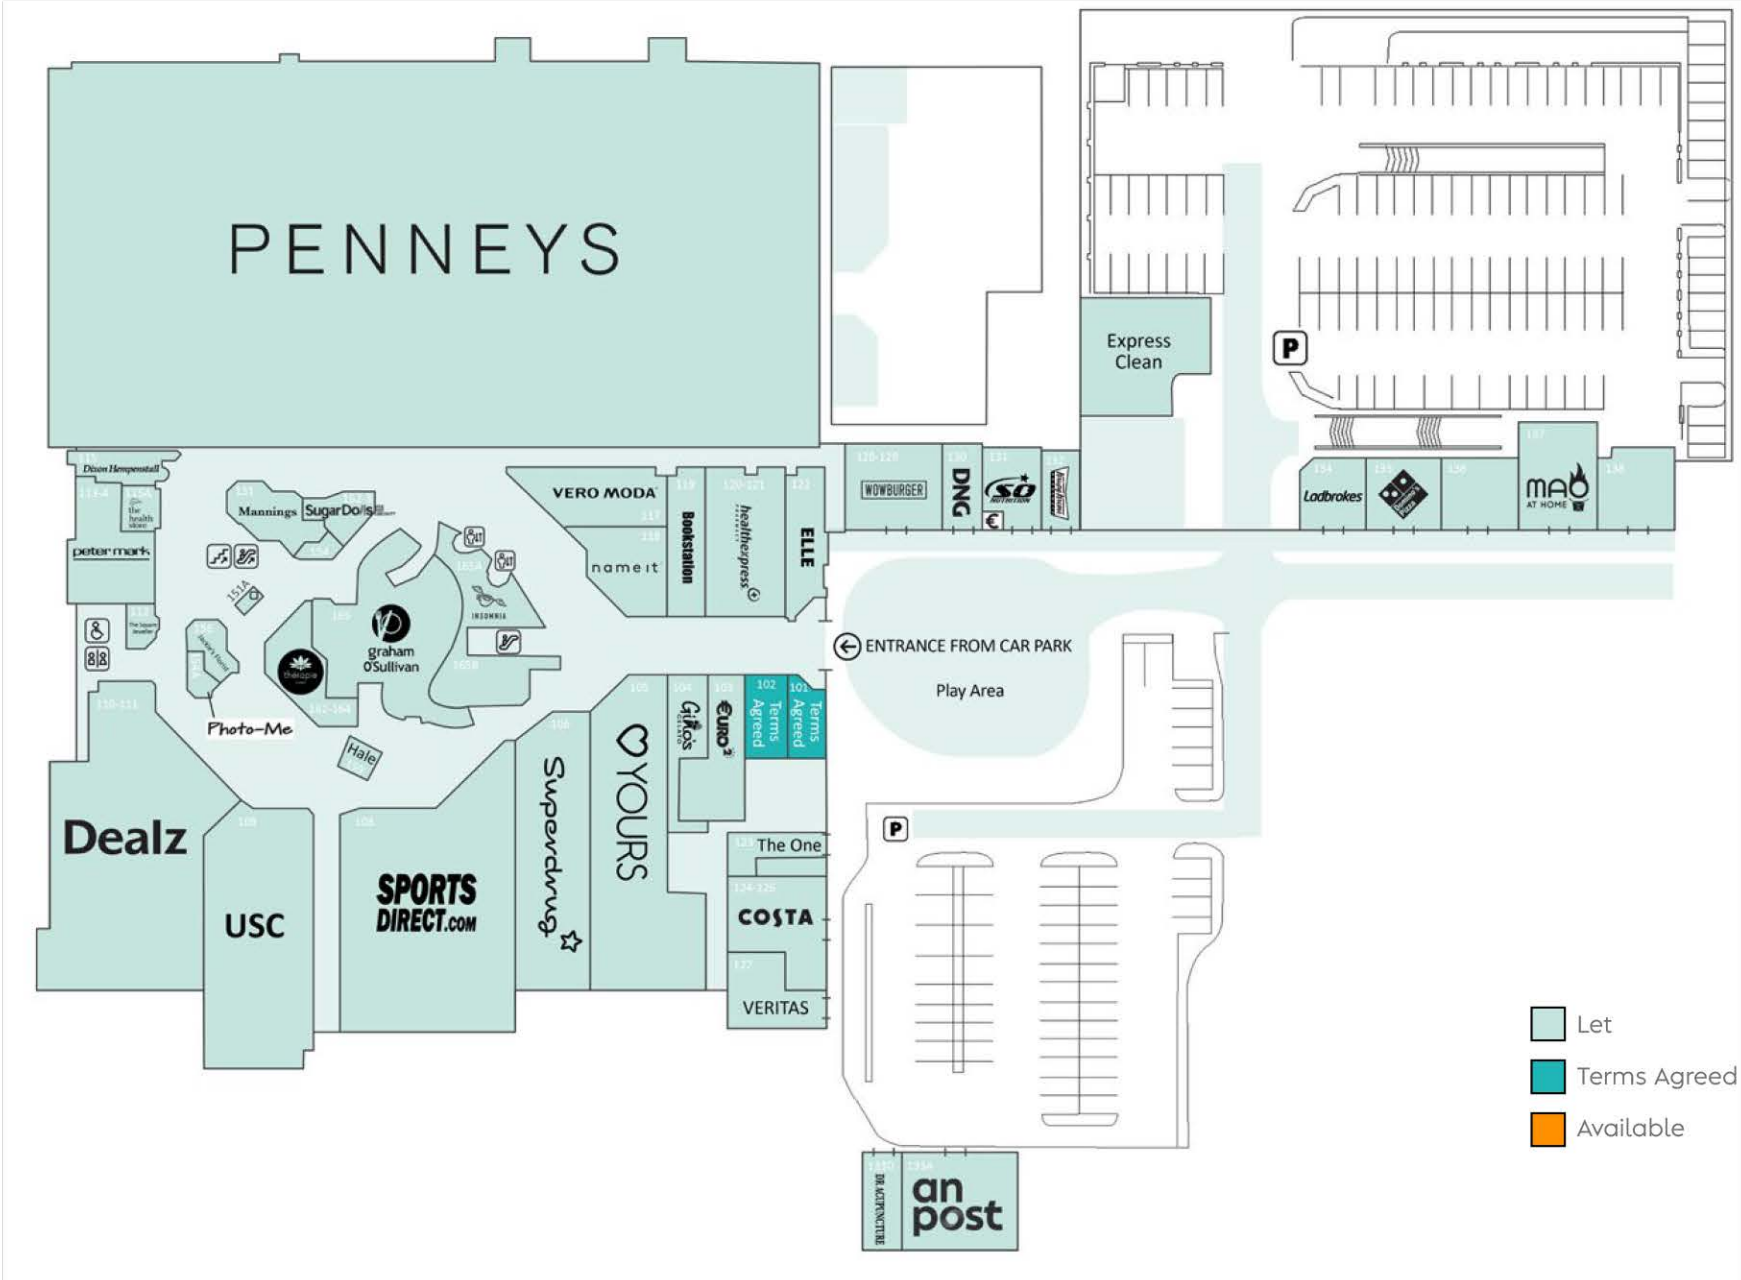
Level One